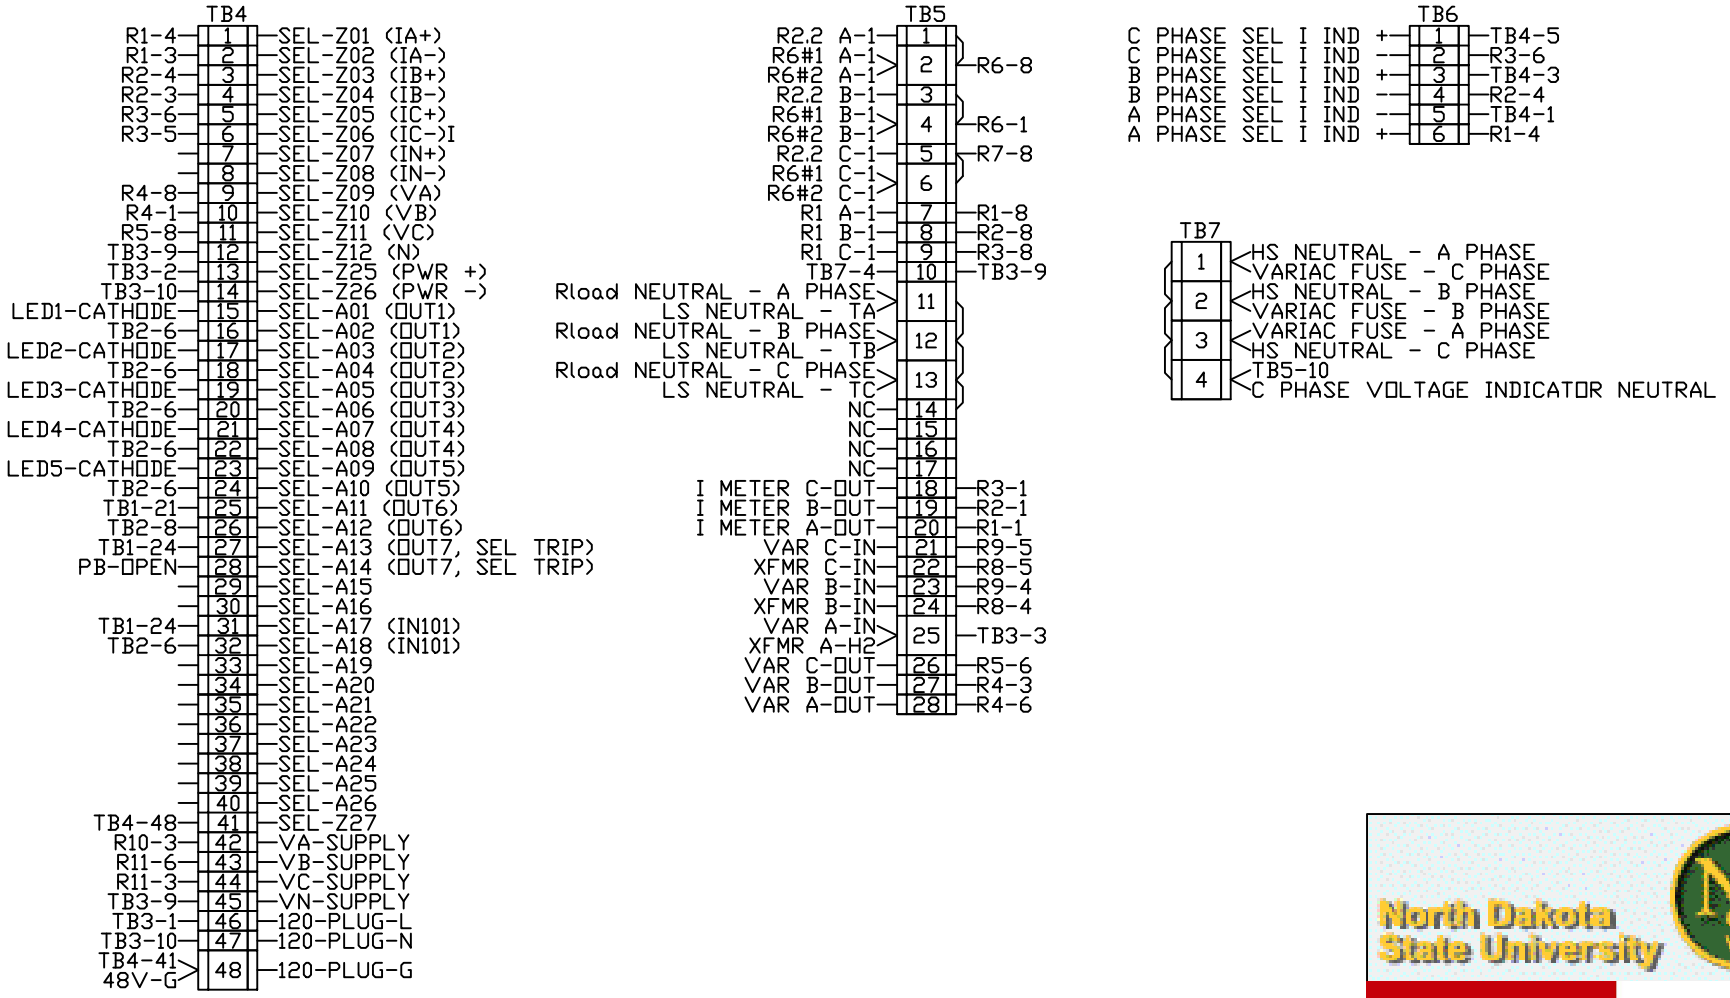

North Dakota State University

Ulteig engineers

TERMINAL BLOCK LAYOUT
BLOCKS 4-7

GROUP #	COMPANY	SHEET
SD0729	ULTEIG	6